

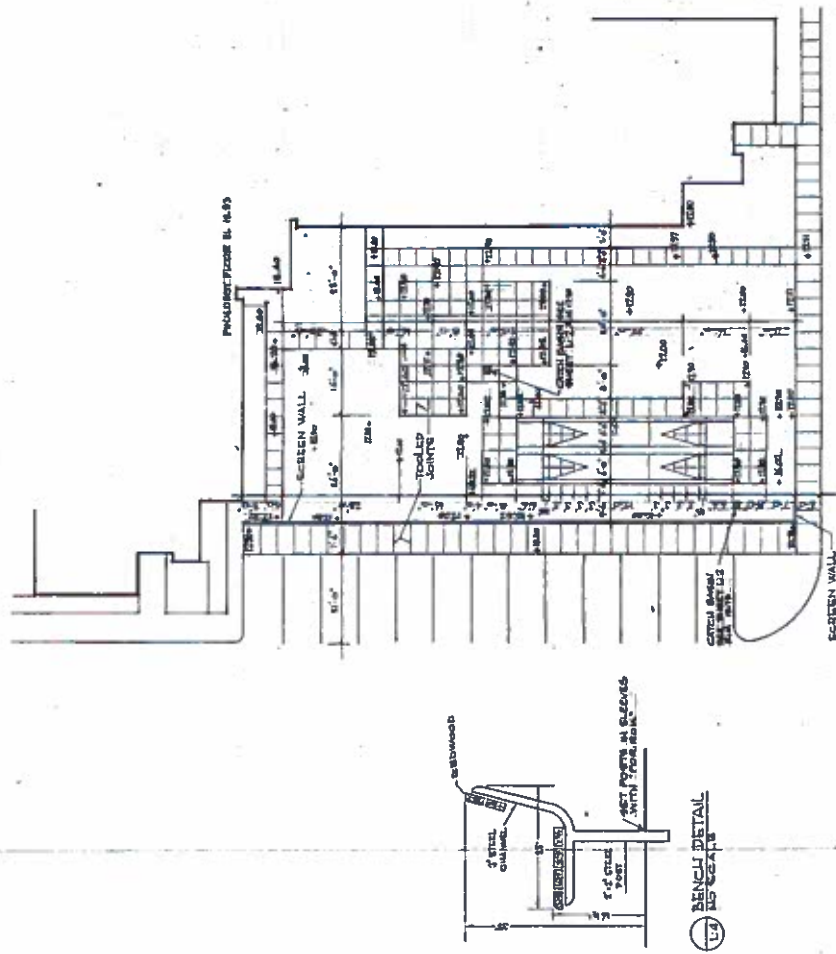


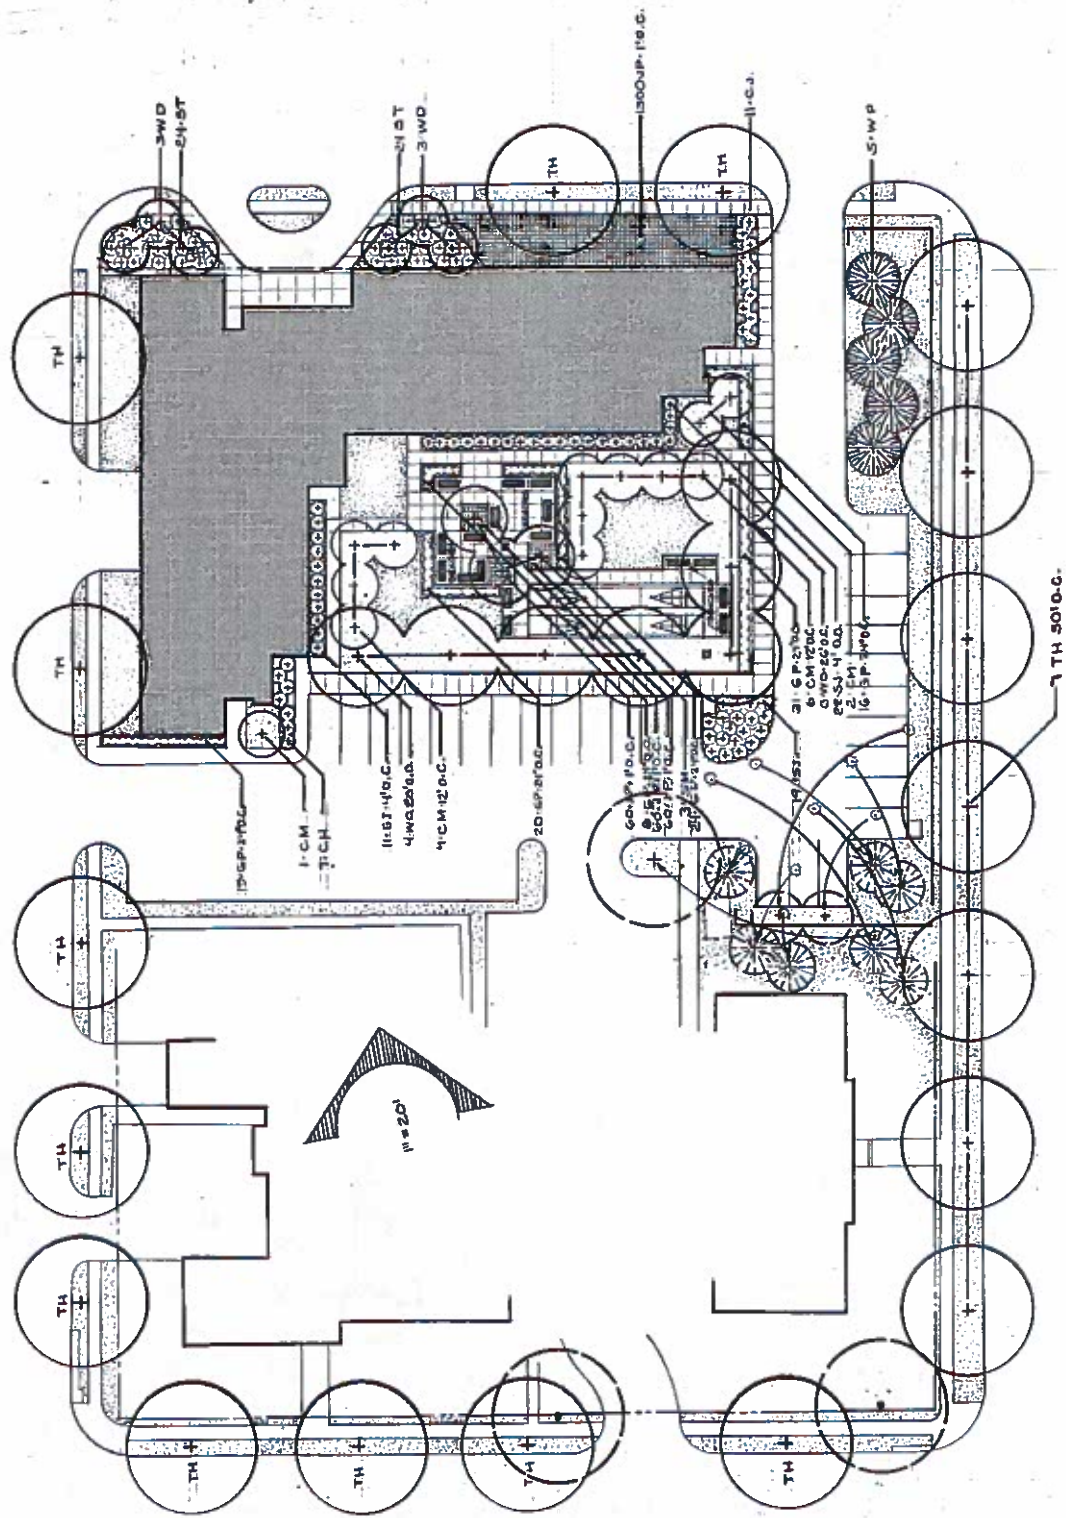

KEY	QUANTITY	BOTANICAL NAME	COMMON NAME	SIZE	SPEC.	REMARKS
10	10	MOJANE	HONEYLOCUST	2-3" CAL	0 1/2	STREET TREES
TH	3	GLEDITSIA TRIACANTHOS	SAUCEY MAGNOLIA	6-8 FT.	0 1/2	SPECIMEN
WM	7	QUERCUS PHellos	WILLOW OAK	2-2 1/2"	0 1/2	
WD	3	CORANUS FLORIDA	FLOWERING WHITE DOGWOOD	6-8 FT.	0 1/2	SPECIMEN
CD	13	LAGERSTROMIA INDICA	CRAPE MYRTLE	6-8 FT.	0 1/2	HEAVY RED
WP	5	PINUS STROBUS	WHITE PINE	6-8 FT.	0 1/2	
CI	11	JUNIPERUS CHINENSIS PYRAMIDA	COMPACT POTTZER JUNIPER	24-36"	0 1/2	
ST	52	JUNIPERUS CHINENSIS SARGENTI	SARGENT JUNIPER	18-24"	0 1/2	
CH	7	ILEX CORNUTA BURFORDI	BURFORD CHINESE HOLLY	10-36"	0 1/2	
GP	113	LIGUSTRUM LUCIDUM	WAX LEAF PRIVET	30-50"	0 1/2	21" OC.
CP	7	TAXUS CUPRESSATA DENSA	DENSE JAPANESE YEW	24-30"	0 1/2	
SP	48	PACHYSAANDRA TERMINALIS	PACHYSAANDRA (JAPANESE SWEET)	3 FEET	2" POT	O.C.
100	100					

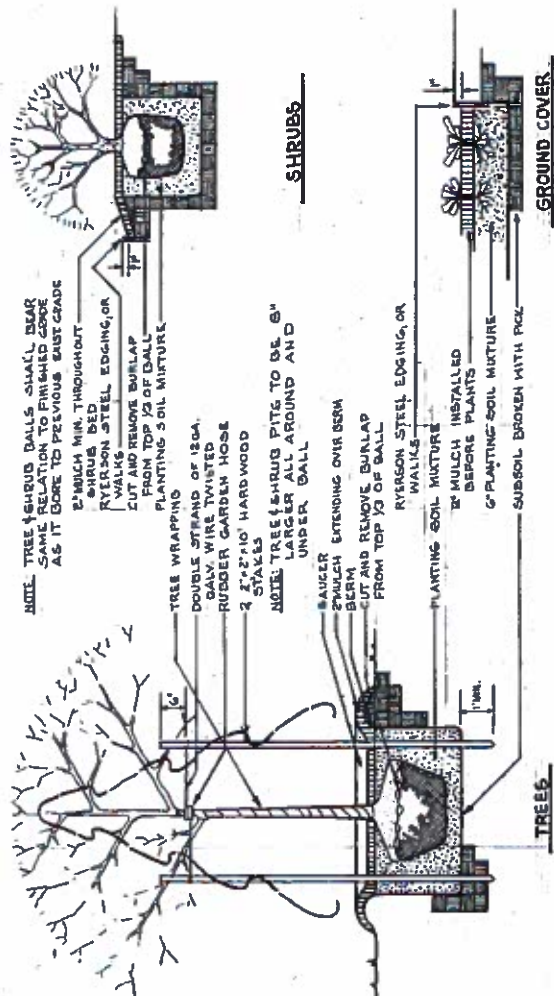

~~SUP 1005(a)~~
SUP 1005(a)

DRAWING NUMBER "A42-15"


LANDSCAPE PLAN

ALEXANDRIA
ELDERLY HOUSING

[illegible]

MEGOT

PLANTING AND STAKING DETAILS (NO SCALE)

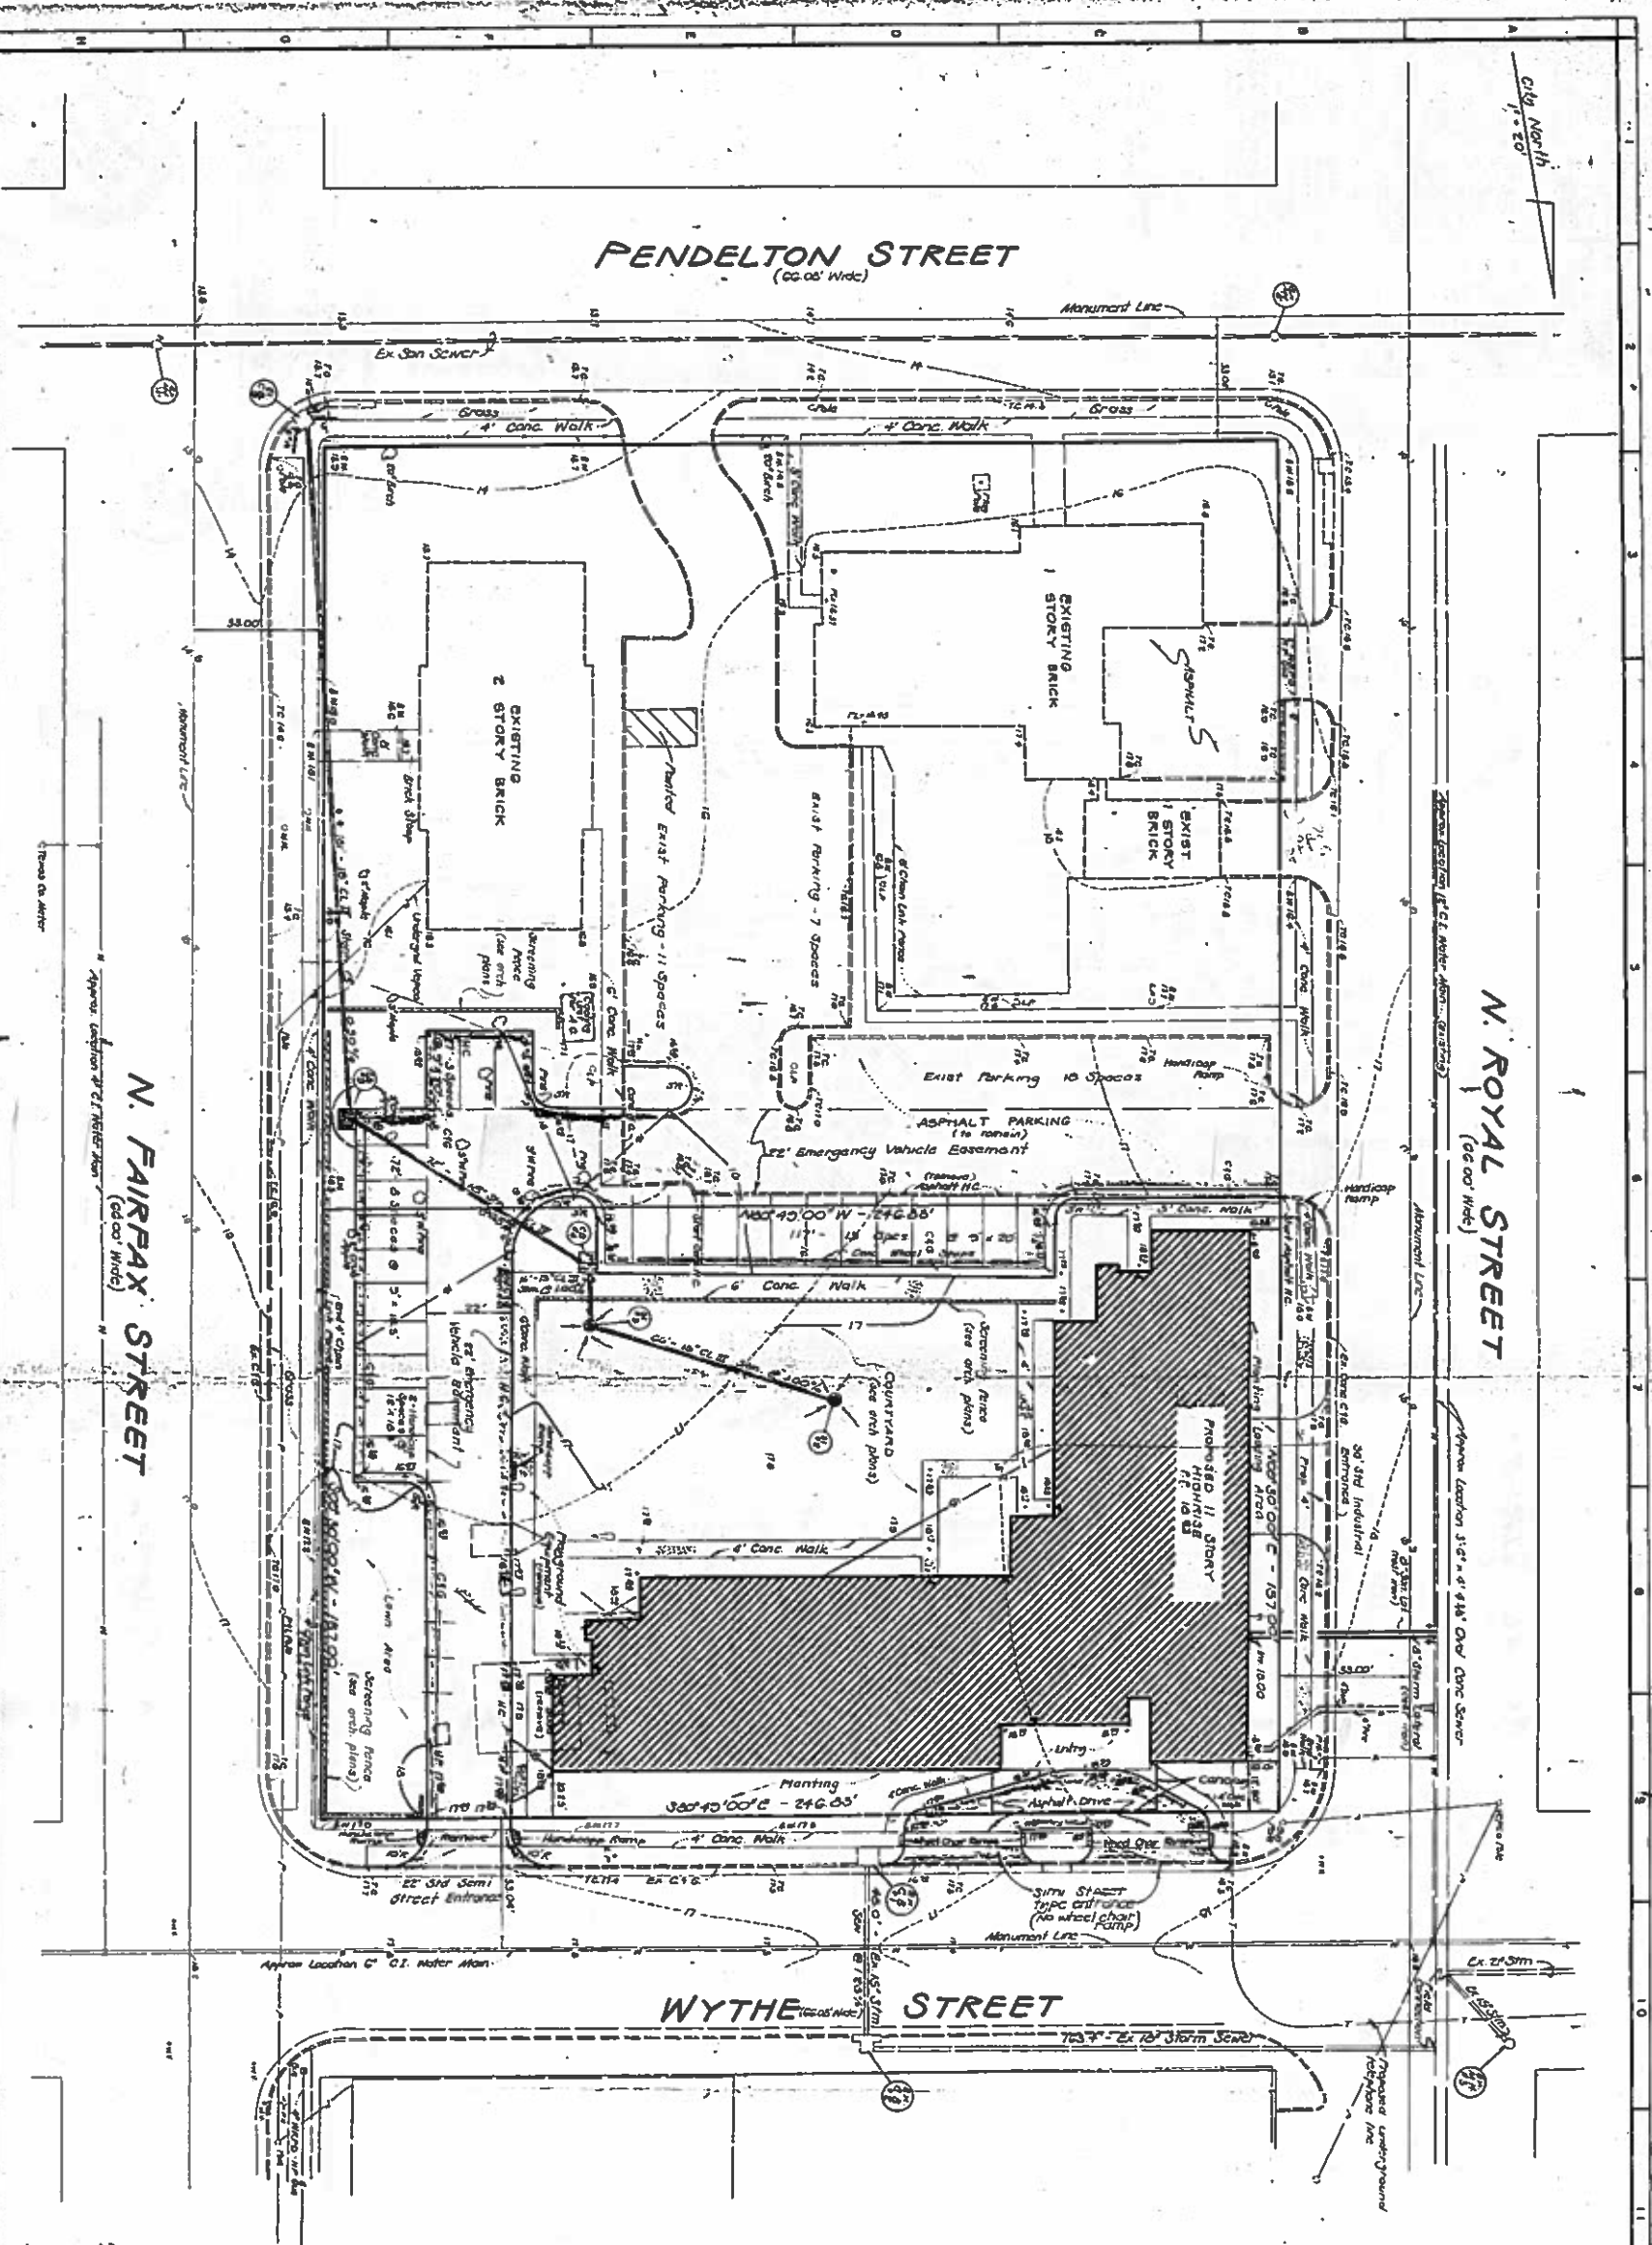[illegible]

ALL CONSTRUCTIVE SMALL GROUPS TO THE CREDIT OF THE UNIVERSITY OF ALABAMA, DEPARTMENT OF MANAGEMENT SCIENCE, CUM GRADUATION, 1968.

SANITARY SEWER	
EX. H.H. N'	EX. H.H. B'
TOP 13.4	TOP 15.5
INV 17	INV 25

STORM SEWER	
Ex C6 #1	
Top	1110
In	1087 (15' out)
Ex C6 #2	
Top	1120
In	1015 (15' in)
In	1010 (15' out)
Ex M H #3	
Top	1070
In	1070 (15' out)



12/7/76 J. L. J.
DATE DIRECTOR OF T. & S.
Dec. 7, 1976 [Signature]
DATE DIRECTOR PLANNING
FILE

WALTON
MADDEN
COOPER
INC.
architecture
planning
interiors


One Metro Plaza
3100 International Place
Landover, Maryland 20785
301 458 9500

ALEXANDRIA ELDERLY HOUSING
ALEXANDRIA, VIRGINIA

SUP 144

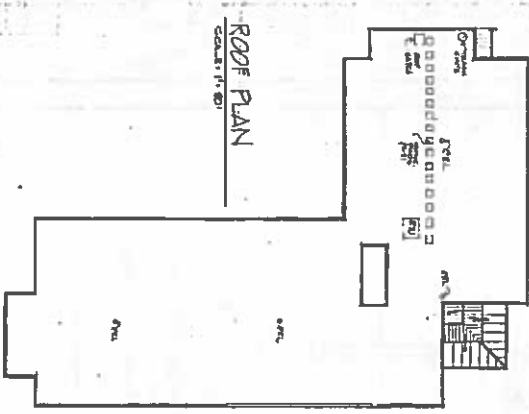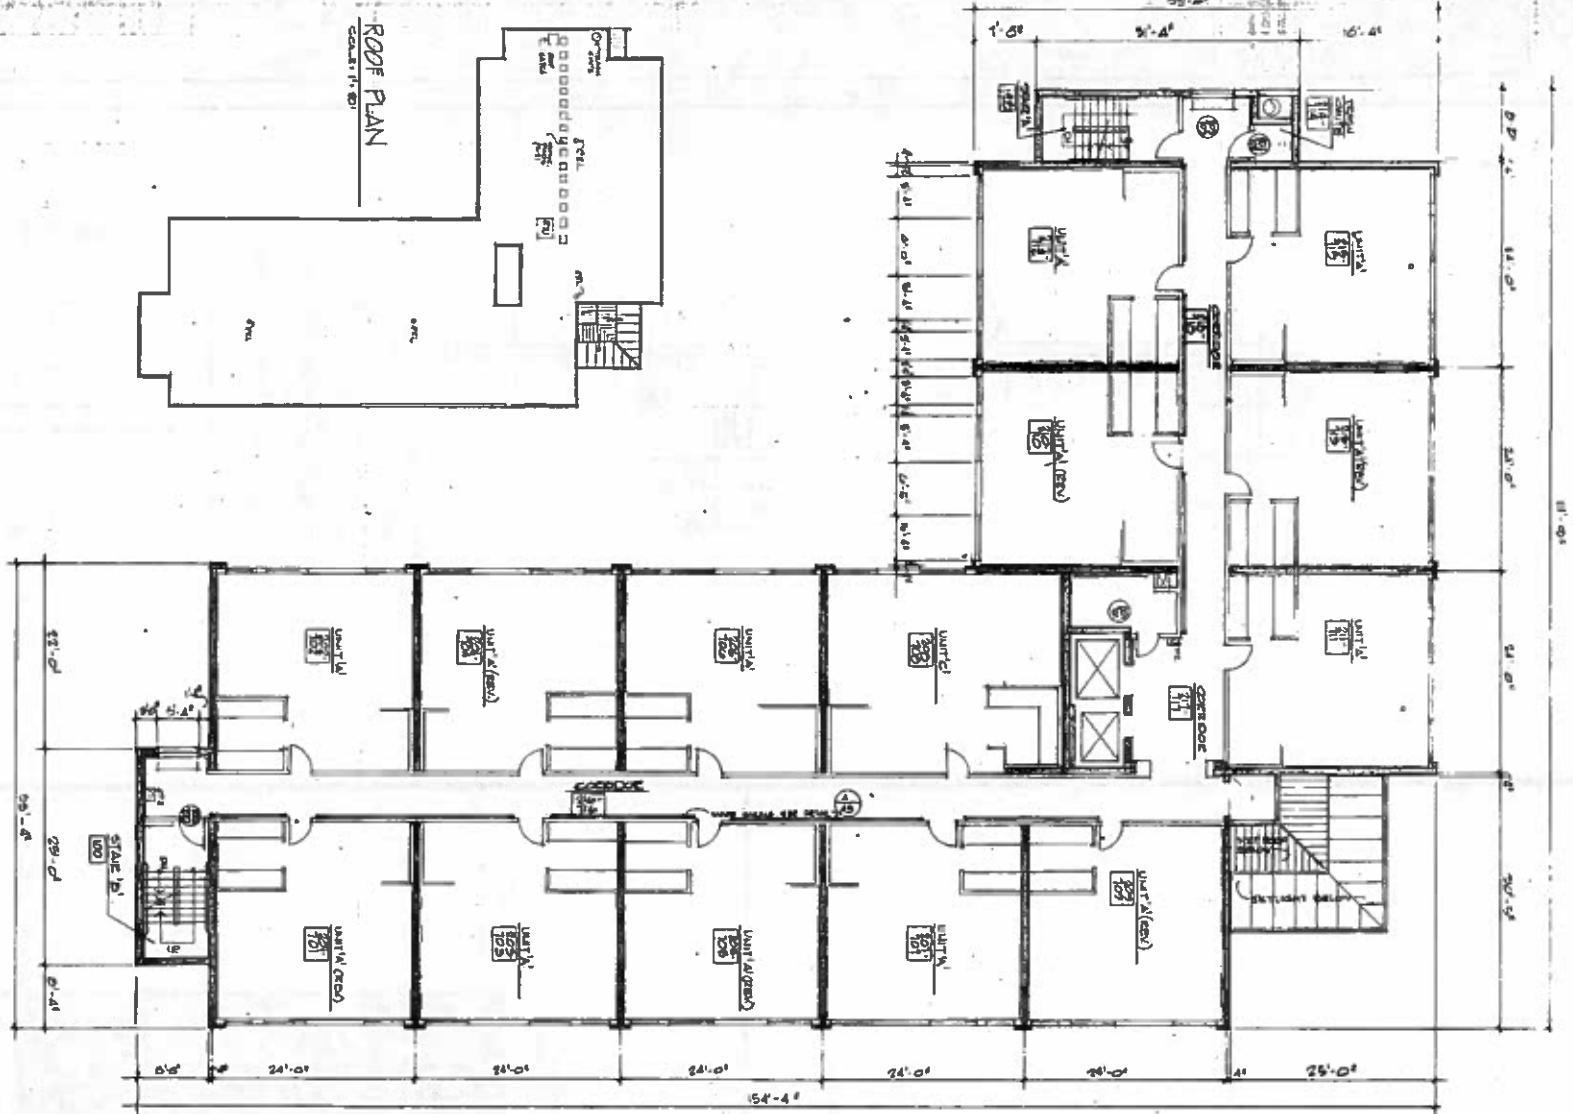

TYPICAL FLOOR PLAN
SCALE 1/8" = 1'-0"

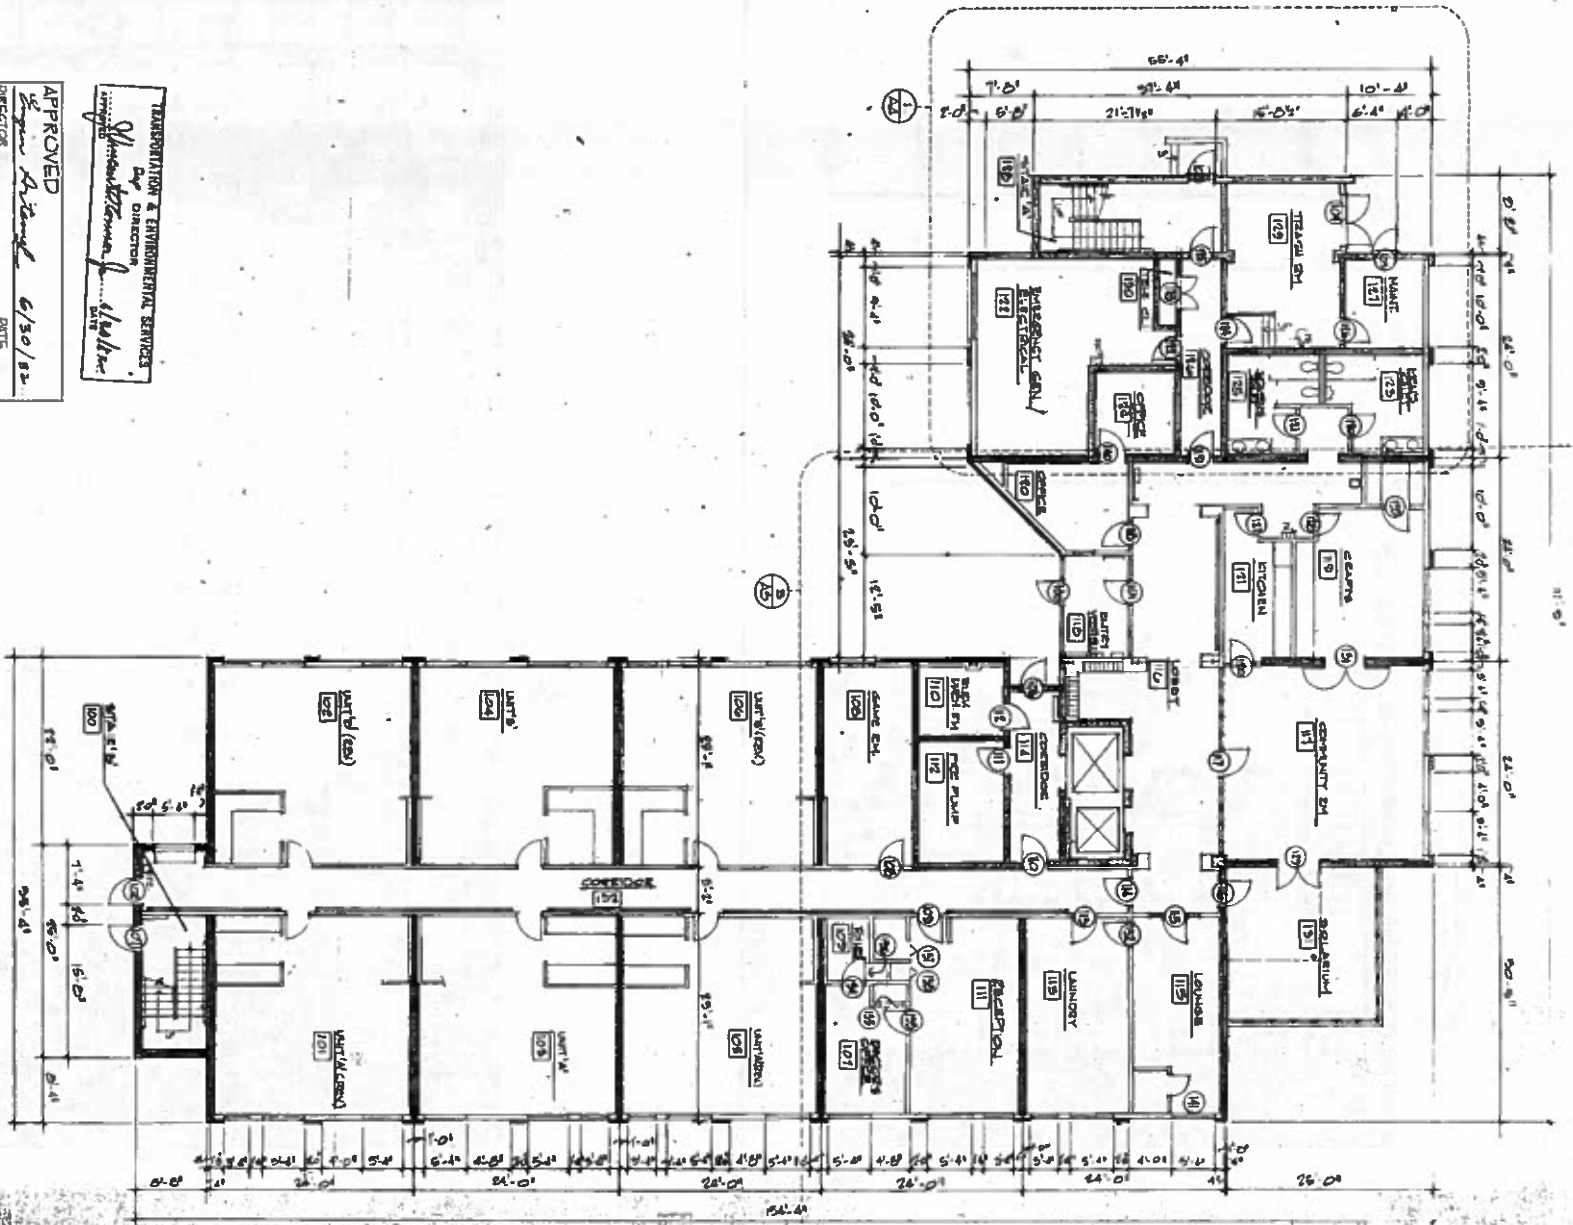

TRANSPORTATION & ENVIRONMENTAL SERVICES
by direction
of
Superintendent
APPROVED
DATE 6/30/82
DIRECTOR
PLANNING & COMMUNITY DEVELOPMENT
FIRST FLOOR PLAN
SCALE 1/8" = 1'-0"



TYPICAL FLOOR



TEST 1


APPROVED
by *Engin Arslan* 6/30/92
DIRECTOR
PLANNING & COMMUNITY DEVELOPMENT
DATE
TRANSPORTATION & ENVIRONMENTAL SERVICES
by *James Stewart* 6/30/92
DATE

[illegible]


SECTION

PRE-RESISTANCE SCHEMATIC

674204 10/10/00
 10/10/00 2:2
 10/10/00 2:2
 10/10/00 2:2
 10/10/00 2:2

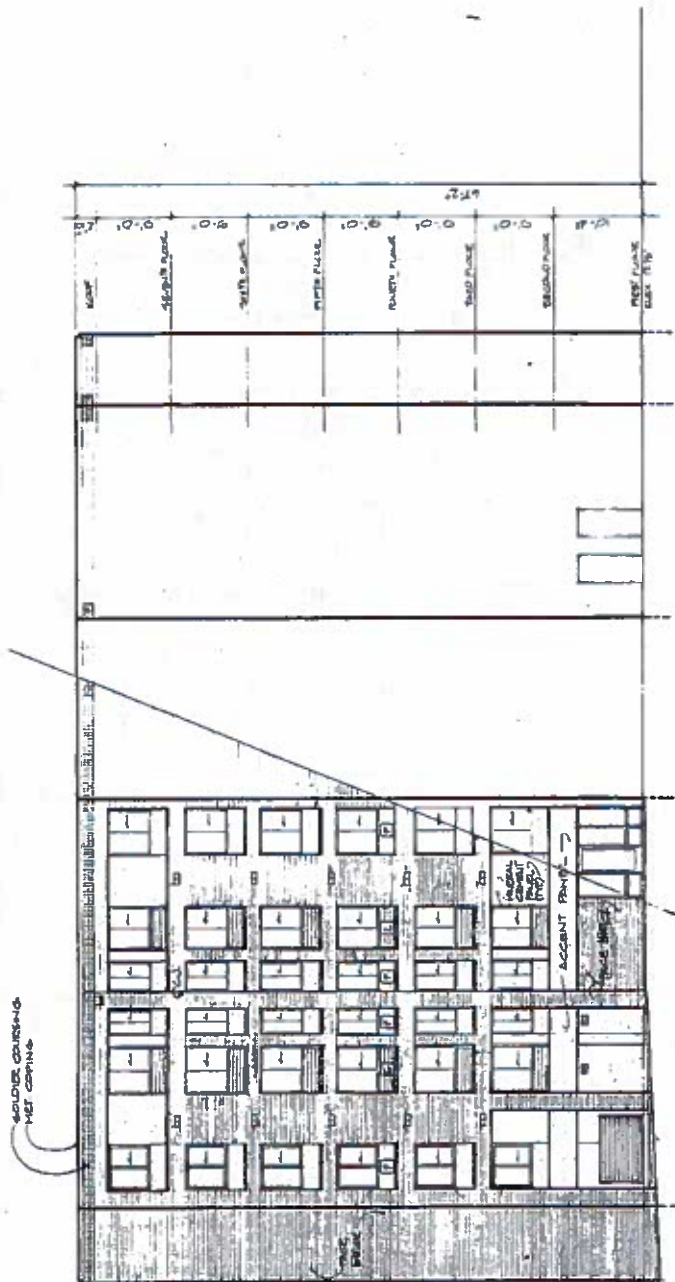

NORTH ELEVATION

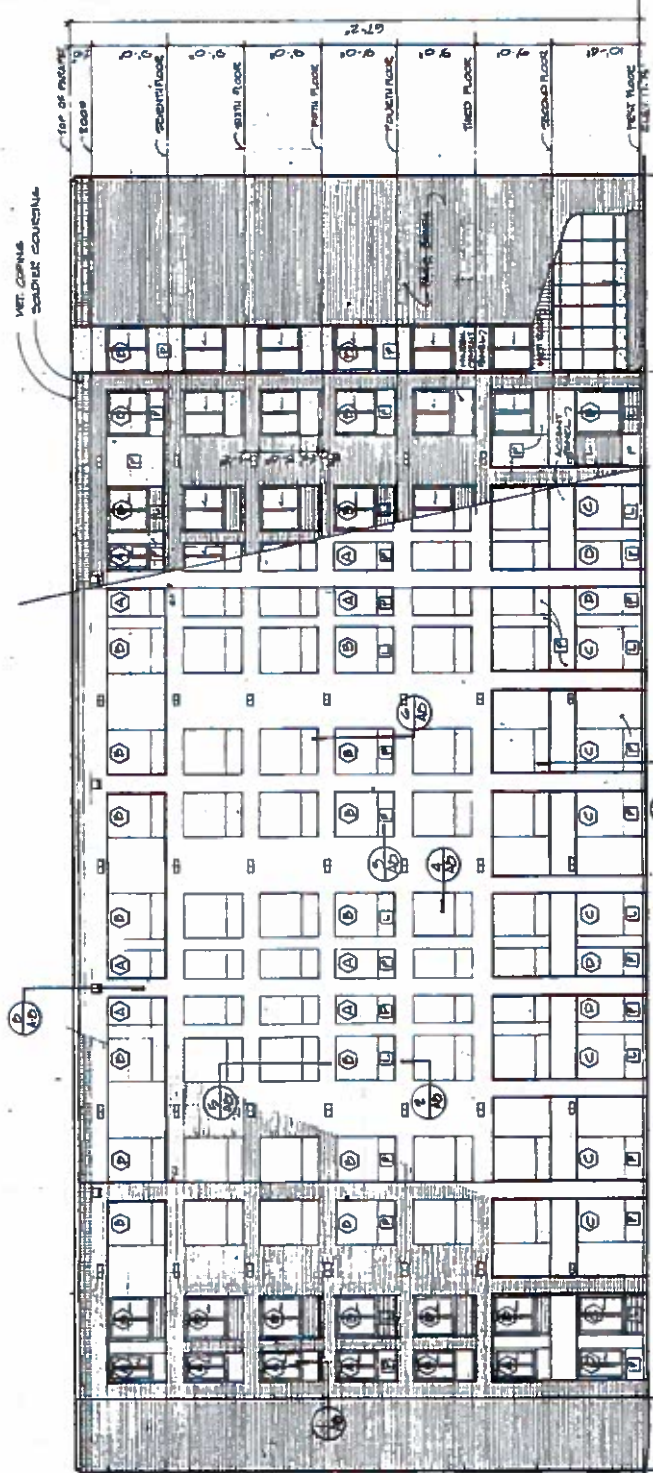[illegible]

WEST ELEVATION

SCALE: 165.11.01

- ☐ A. 10% OF ALL BUILDING WINDOW
☐ B. 25% OF ALL BUILDING WINDOW
☐ C. 50% OF ALL BUILDING WINDOW
☐ D. 75% OF ALL BUILDING WINDOW

WALTON
MADDEN
COOPER
INC.

architecture
planning
interiors


One Metro Plaza
8100 Professional Place
Landover, Maryland 20785
(301) 459-9500

ALEXANDRIA ELDERLY HOUSING
ALEXANDRIA, VIRGINIA


SUP 1448

TRANSPORTATION & ENVIRONMENTAL SERVICES
BY
DIRECTOR
Glenn A. Smith
DATE
APPROVED
Ernie A. Smith c/10/82
DIRECTOR
PLANNING & COMMUNITY DEVELOPMENT

SOUTH ELEVATION
SCALE: 1/8" = 1'-0"

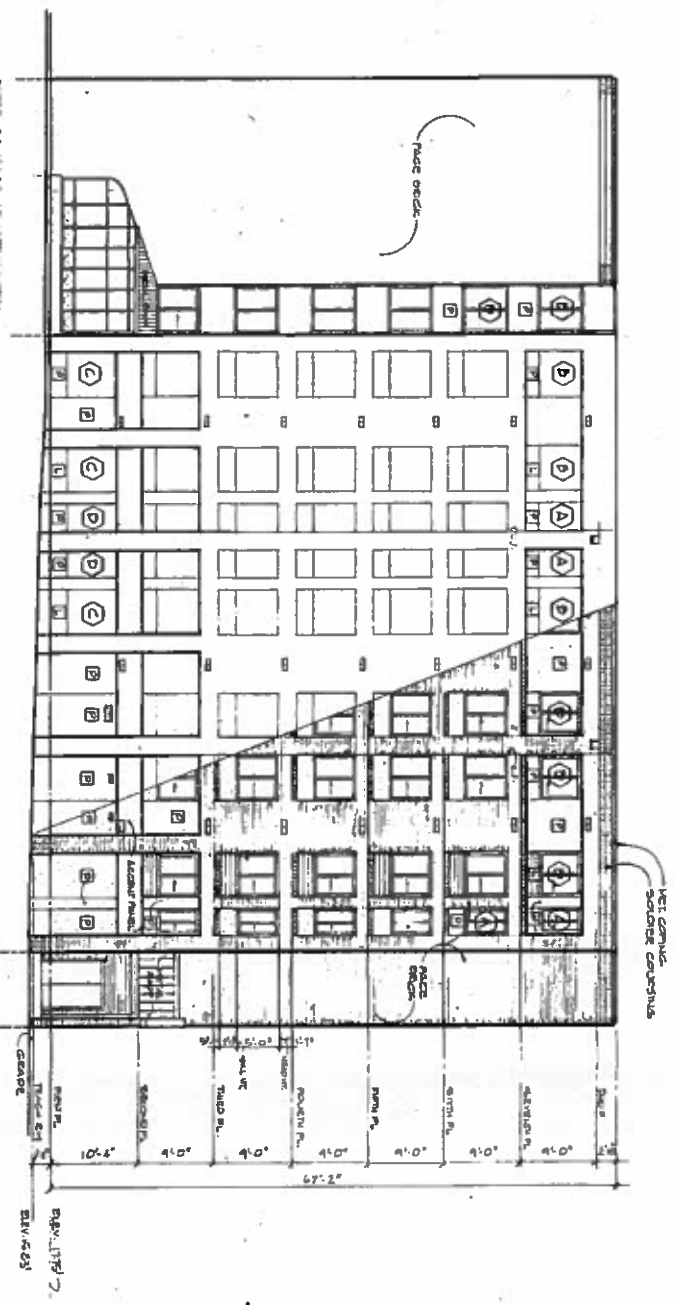

EAST ELEVATION
SCALE: 1/8" = 1'-0"

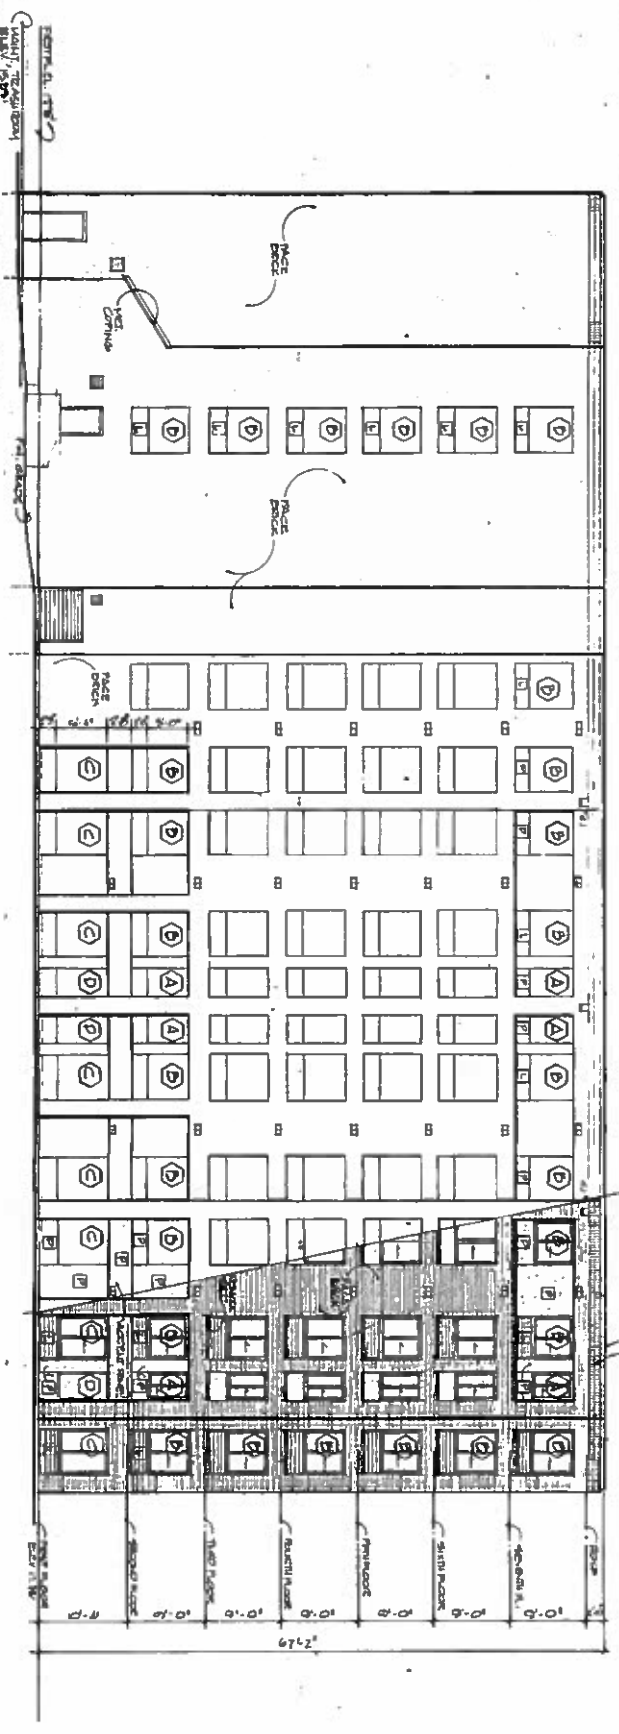

NO.	DESCRIPTION	QTY	UNIT
1	CONCRETE	1	CU YD
2	BRICK	1	SQ YD
3	GLASS	1	SQ YD
4	WOOD	1	SQ YD
5	PAINT	1	GA
6	ROOFING	1	SQ YD
7	MECHANICAL	1	UNIT
8	ELECTRICAL	1	UNIT
9	PLUMBING	1	UNIT
10	LANDSCAPE	1	SQ YD
11	INTERIORS	1	SQ YD
12	FINISHES	1	SQ YD
13	FIXTURES	1	UNIT
14	APPLIANCES	1	UNIT
15	FURNITURE	1	UNIT
16	LAUNDRY	1	UNIT
17	STORAGE	1	UNIT
18	REPAIRS	1	UNIT
19	MAINTENANCE	1	UNIT
20	UTILITIES	1	UNIT

NO.	DESCRIPTION	QTY	UNIT
21	CONCRETE	1	CU YD
22	BRICK	1	SQ YD
23	GLASS	1	SQ YD
24	WOOD	1	SQ YD
25	PAINT	1	GA
26	ROOFING	1	SQ YD
27	MECHANICAL	1	UNIT
28	ELECTRICAL	1	UNIT
29	PLUMBING	1	UNIT
30	LANDSCAPE	1	SQ YD
31	INTERIORS	1	SQ YD
32	FINISHES	1	SQ YD
33	FIXTURES	1	UNIT
34	APPLIANCES	1	UNIT
35	FURNITURE	1	UNIT
36	LAUNDRY	1	UNIT
37	STORAGE	1	UNIT
38	REPAIRS	1	UNIT
39	MAINTENANCE	1	UNIT
40	UTILITIES	1	UNIT